PRIORY PARK SPLASHPAD

7354 DIVISION ST, RIVER FOREST, IL 60305

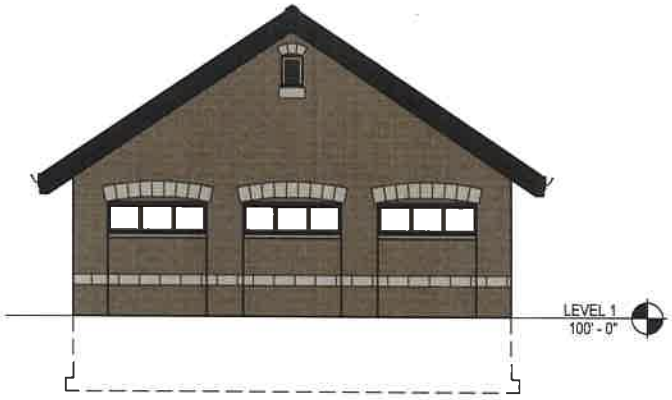

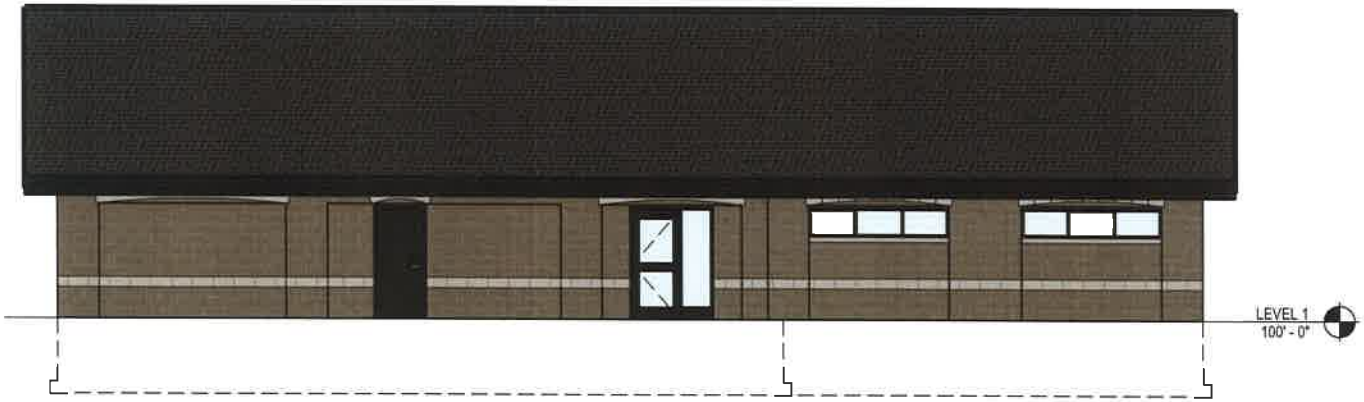

EXTERIOR ELEVATIONS

RIVER FOREST PARK DISTRICT
Job No. 25-4184.01

Published 03/13/2025
©2025 FGM Architects Inc.

fgma
FGMA ARCHITECTS

PRIORY PARK SPLASHPAD

7354 DIVISION ST, RIVER FOREST, IL 60305

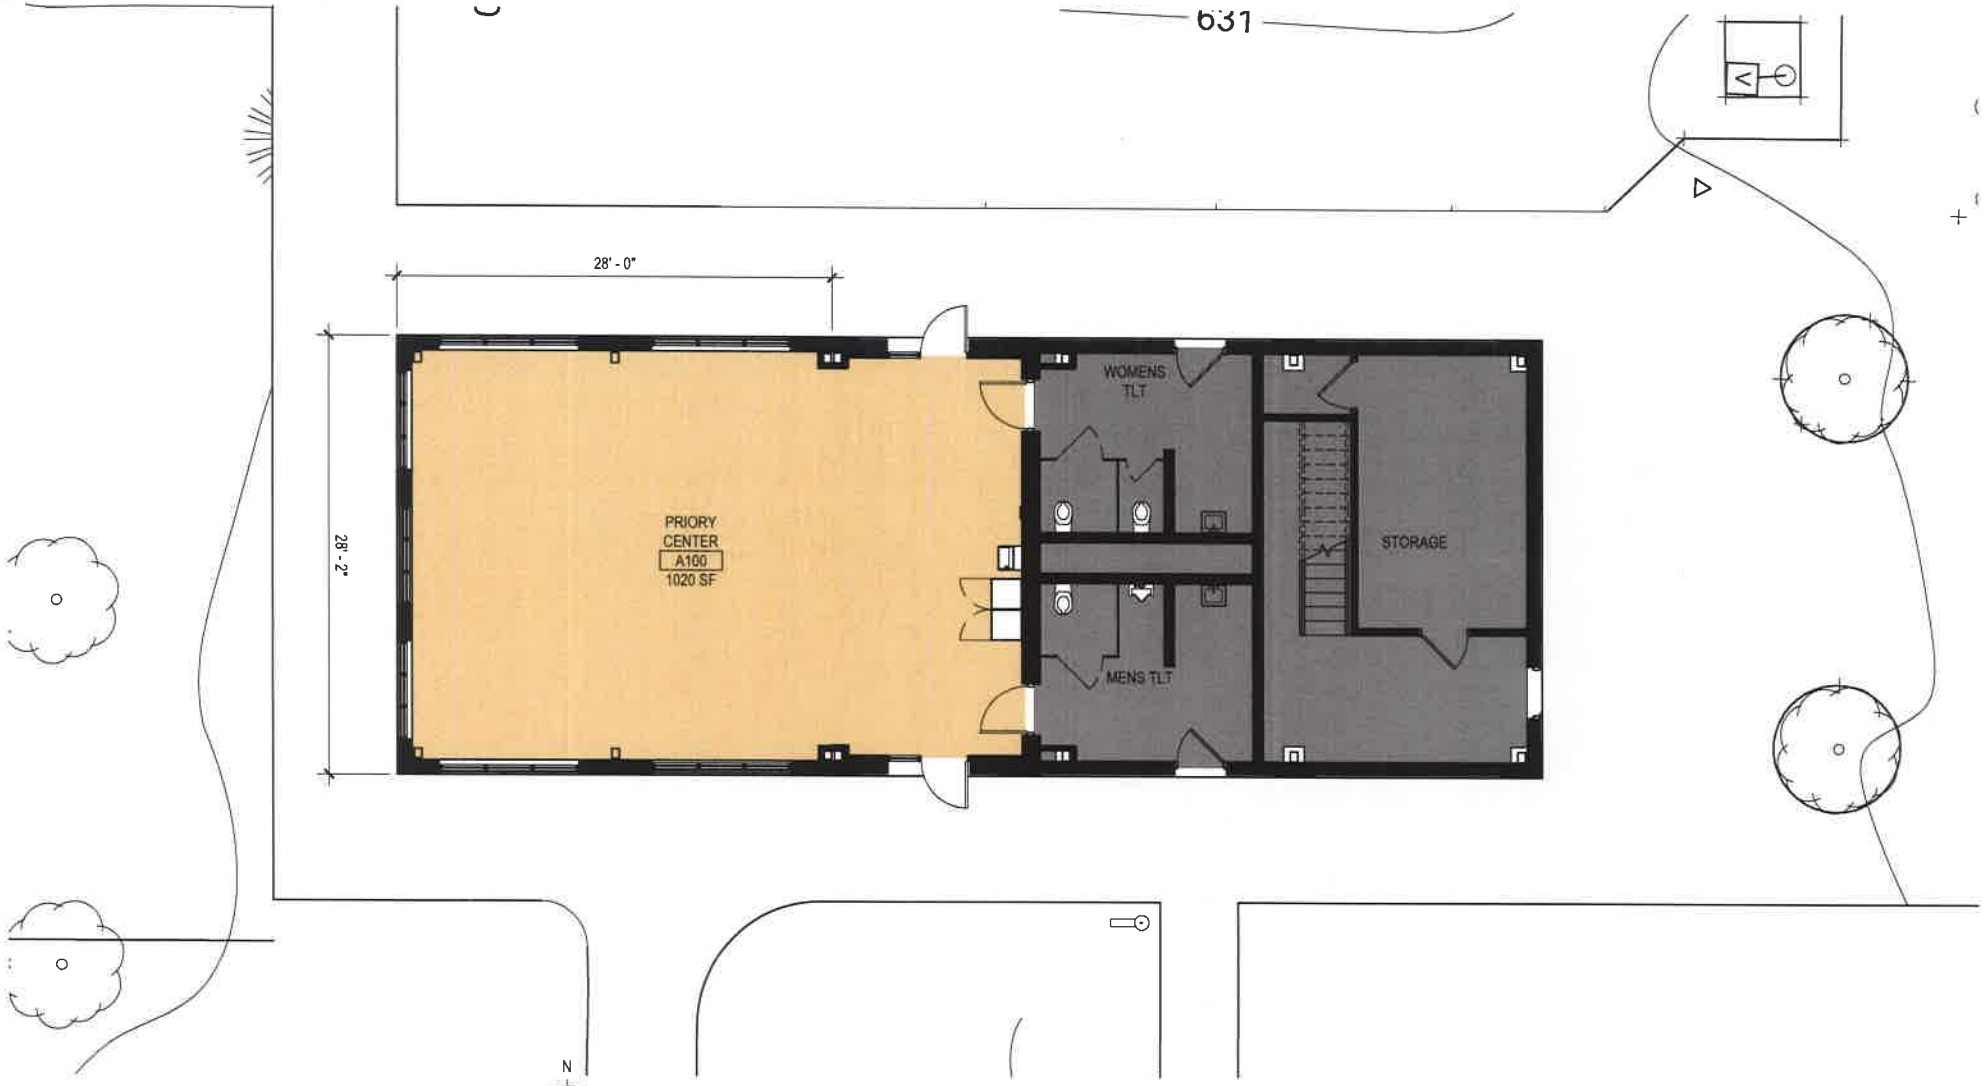

FLOOR PLAN

RIVER FOREST PARK DISTRICT
Job No. 25-4184.01

Published 03/13/2025
©2025 FGM Architects Inc.

fgma
FGMA ARCHITECTS