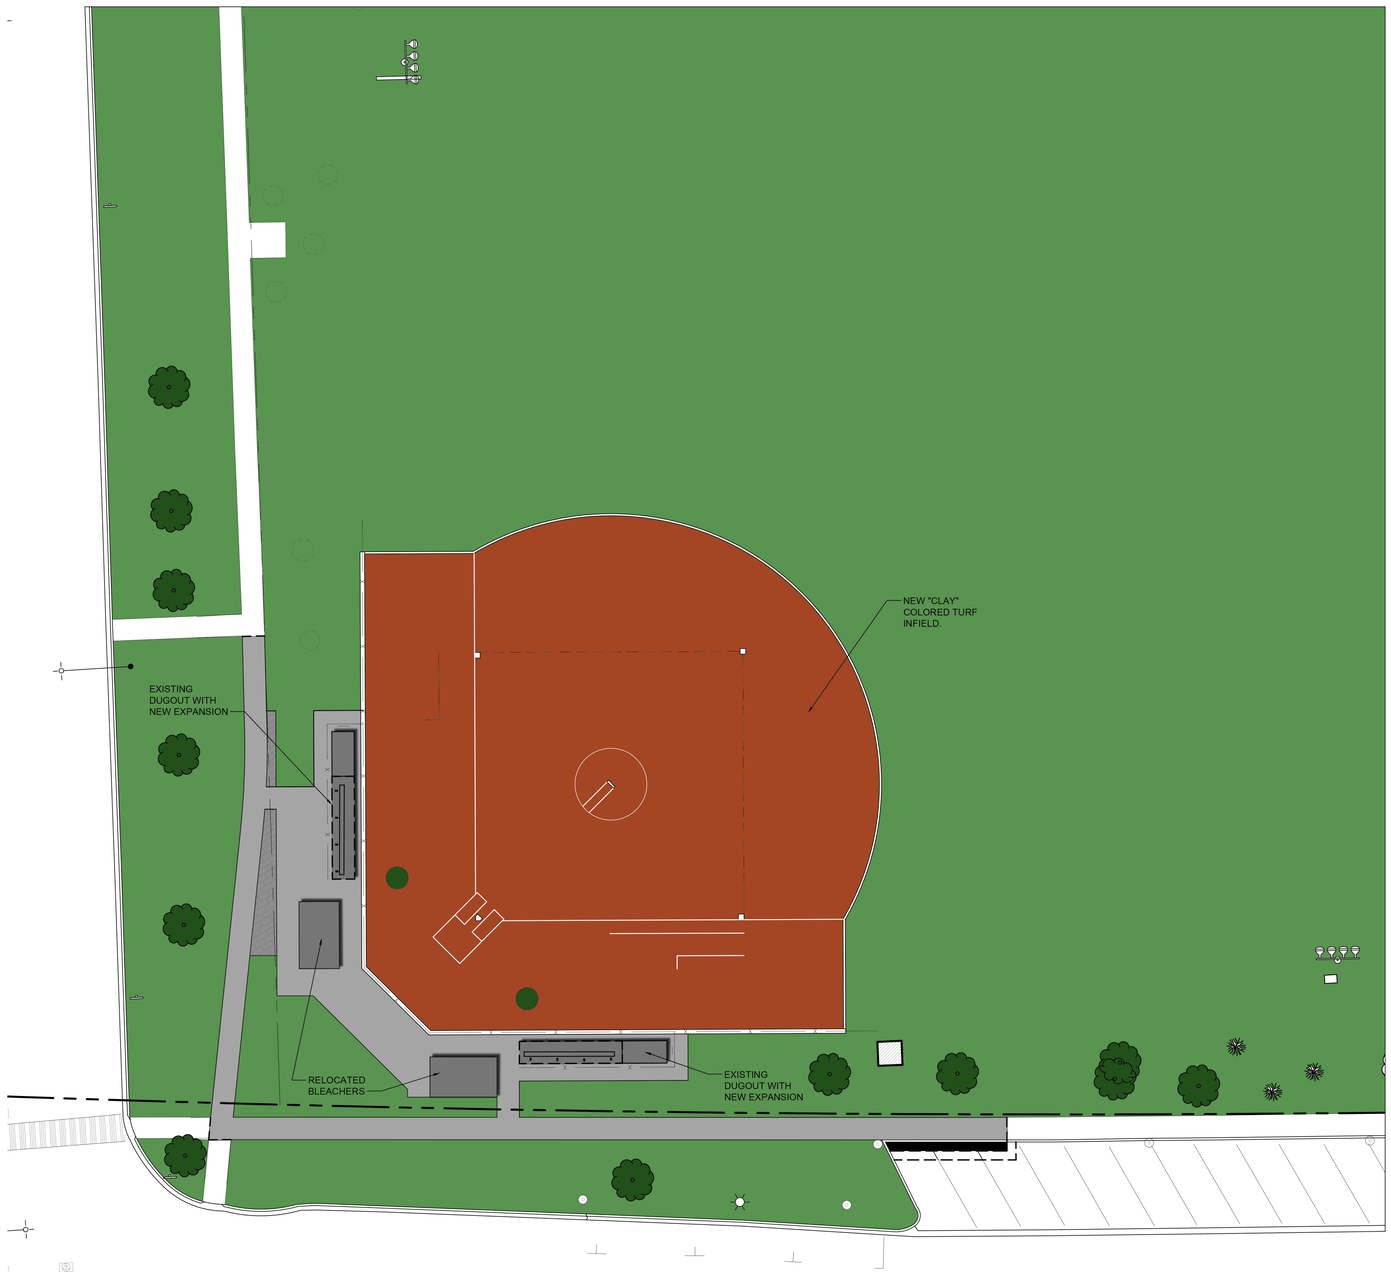

1 COLORED SITE PLAN
SCALE: 1:16

AQUATIC \ CIVIL \ MECHANICAL \ ELECTRICAL \ PLUMBING \ TELECOMMUNICATION \ STRUCTURAL \ ACCESSIBILITY CONSULTING \ DESIGN & PROGRAM MANAGEMENT \ LAND SURVEY

WT GROUP
Engineering with Precision, Place and Passion.
2975 Pratum Avenue | Hoffman Estates, IL 60192
T 224.293.0151 F 224.293.0444
wtengineering.com

IL License No: 184.007570.0015 Expires: 04.30.2027
© COPYRIGHT 2025 THE WT GROUP, LLC

WT Group
Engineering • Design • Consulting

RIVER FOREST PARK DISTRICT
401 THATCHER AVENUE
RIVER FOREST, IL 60192

KEYSTONE PARK
NEW SYNTHETIC BASEBALL FIELD
430 KEYSTONE AVENUE
RIVER FOREST, IL 60305

ISSUE

TO	DATE
CONCEPT	5/21/25

CHECK:JM
DRAWN:KV
JOB:C2400068

A001
COLORED SITE PLAN